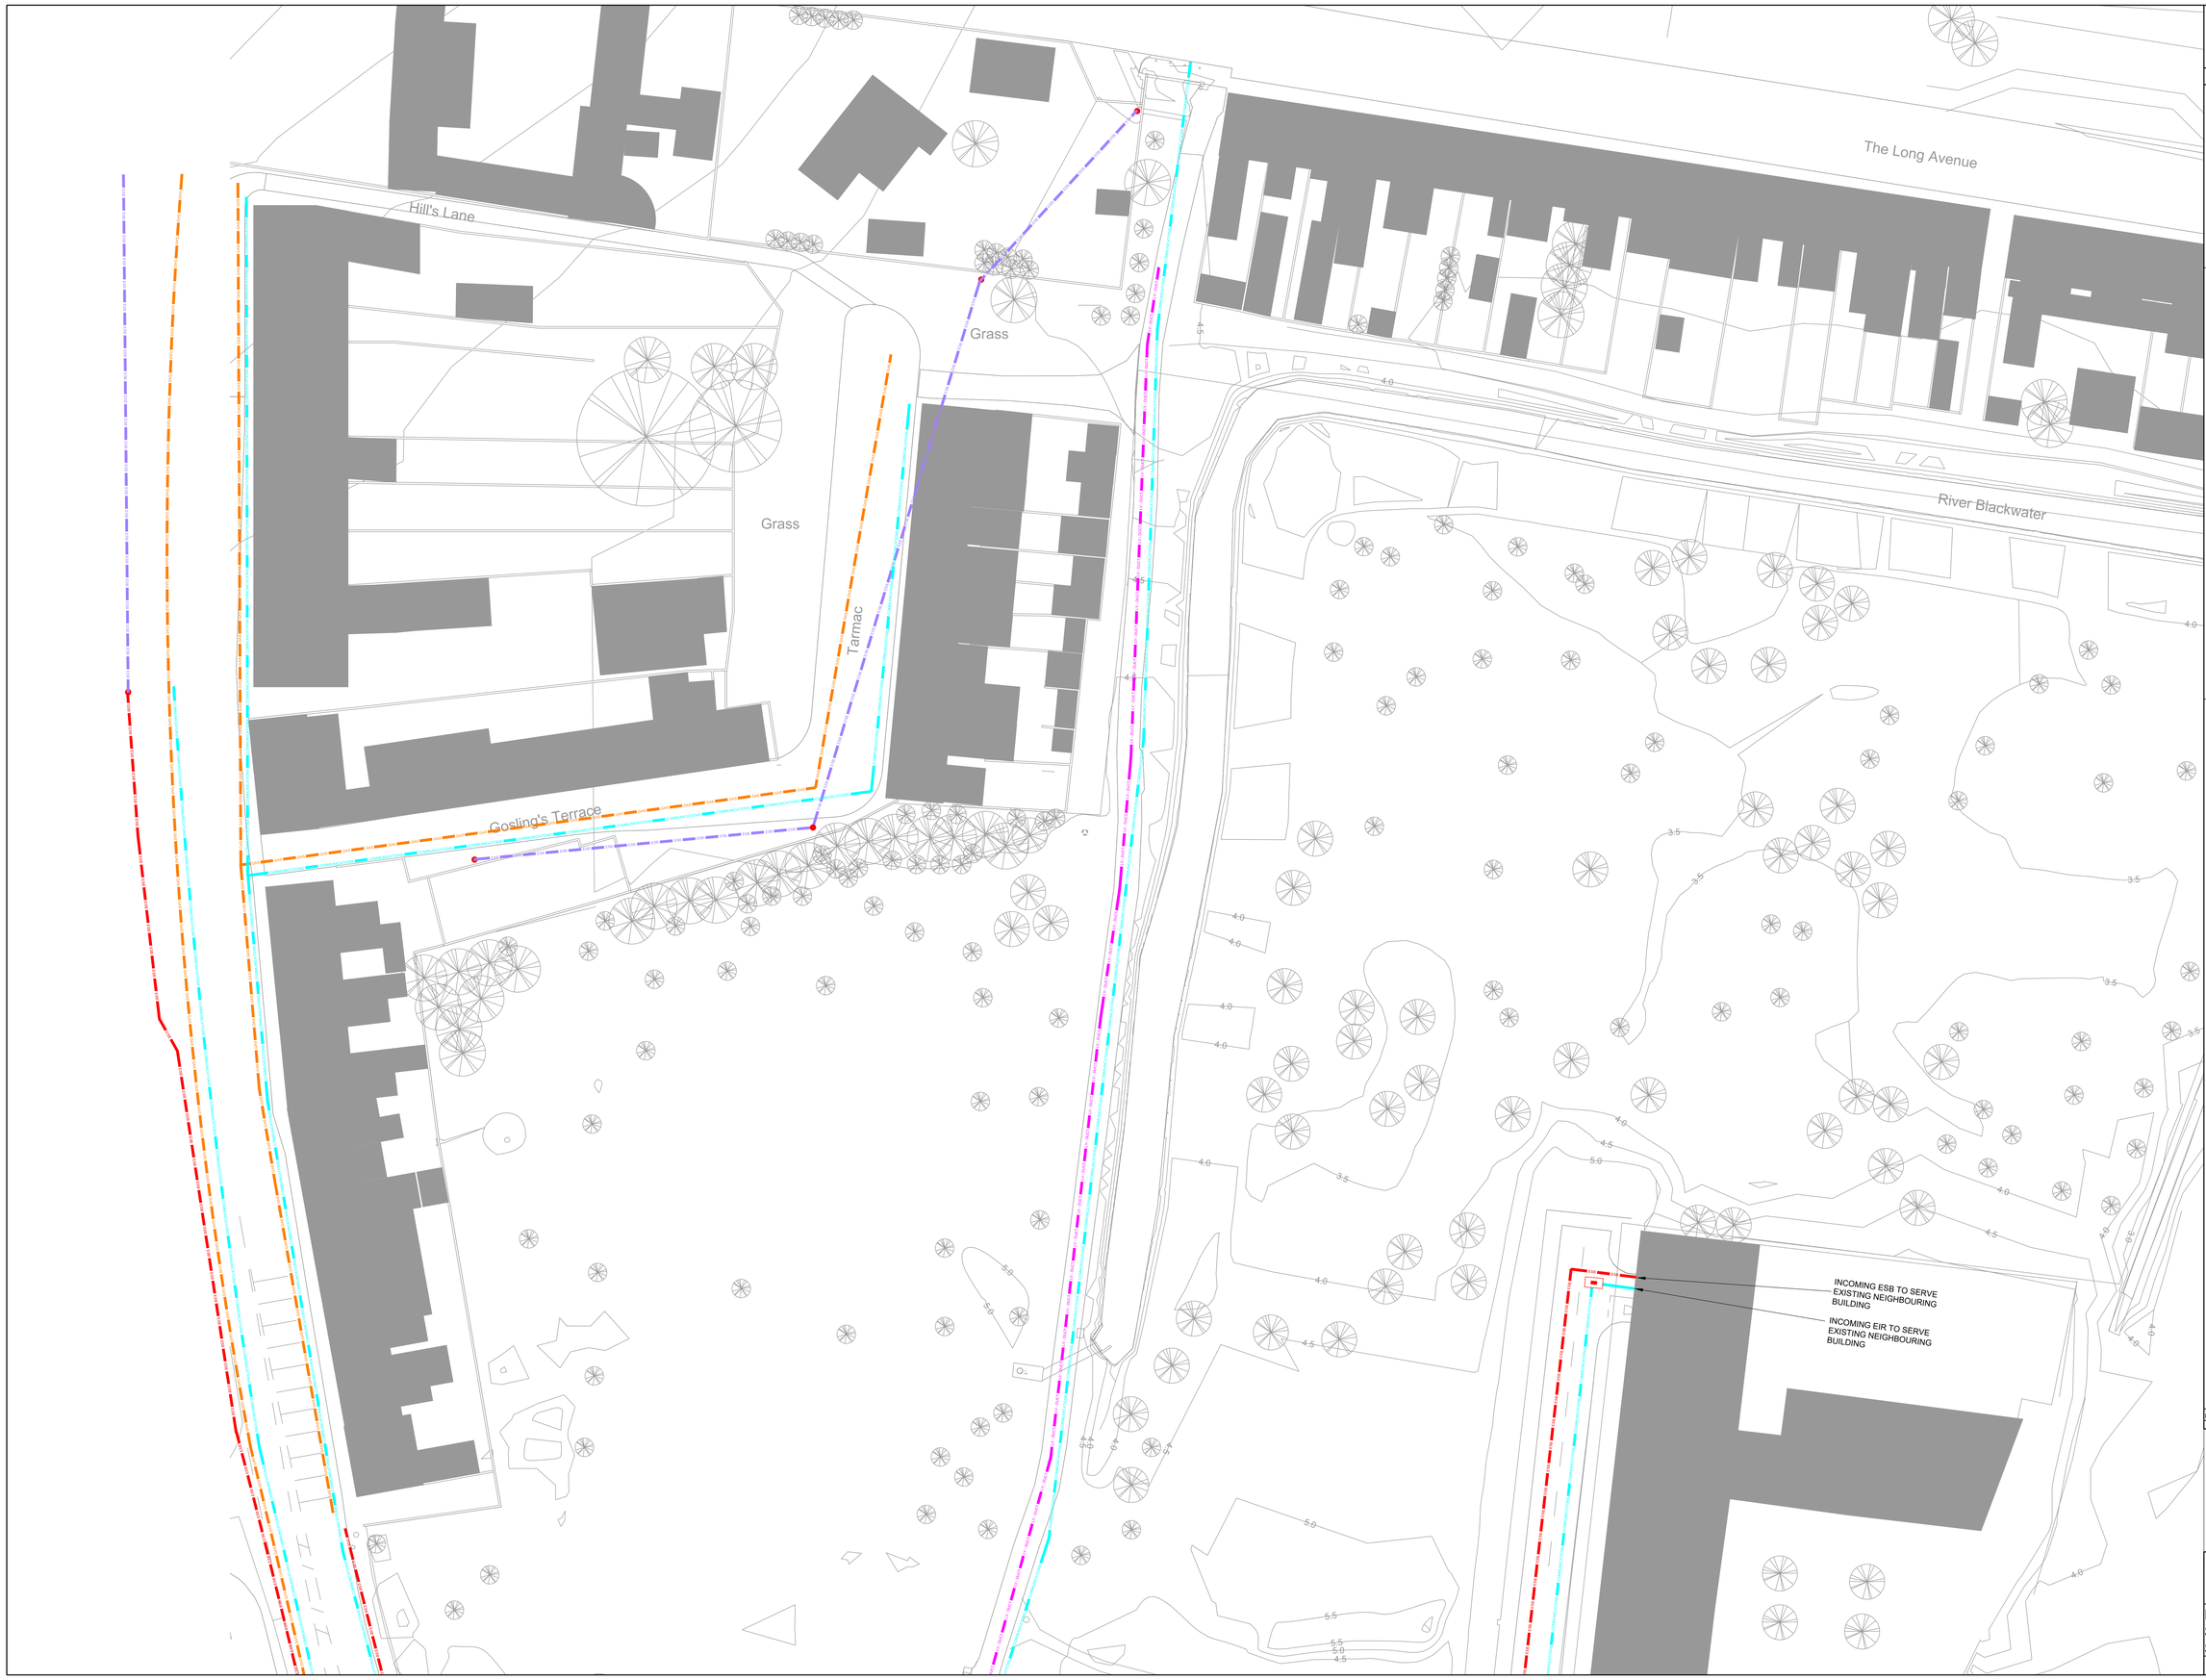

ALL DIMENSIONS SHOULD BE CHECKED ON SITE.

DO NOT SCALE FROM THIS DRAWING.

ANY DRAWING ERRORS OR DIVERGENCES SHOULD BE BROUGHT TO THE ATTENTION OF BUILDING DESIGN PARTNERSHIP AT THE ADDRESS SHOWN BELOW.

NOTES

1. DRAWING TO BE READ IN CONJUNCTION WITH ALL OTHER DRAWINGS AND DOCUMENTATION.

2. CO-ORDINATE MECHANICAL AND ELECTRICAL SERVICES AND THEIR CO-ORDINATION WITH ALL OTHER BUILDING ELEMENTS PRIOR TO INSTALLATION.

3. THIS DRAWING IS SCHEMATIC IN NATURE AND THE CONTRACTOR SHALL PROVIDE ALL BENDS, TEES, CROSS-OVERS, THAT ARE REQUIRED TO MEET THE CURRENT STANDARDS.

4. CO-ORIDNATE ALL WORKS AND ENSURE DRAW PITS, ACCESS CHAMBERS ETC ARE APPROPRIATE FOR THE THEIR CONTENT PRIOR TO THEIR INSTALLATION.

5. LIGHTING NEAR RESIDENTIAL AREAS SHALL BE EQUIPPED WITH PROTECTIVE LOUVERS TO REDUCE EXCESSIVE BRIGHTNESS AND PREVENT GLARE FROM AFFECTING THE HOUSES.

ESB ESB ESB	RED 125mm ESB uPVC DUCTING
ESB ESB ESB	RED 125mm ESB uPVC DUCTING (Existing to be removed)
ESB ESB ESB	EXISTING OVERHEAD ESB LINES (Falling as Noted)
ELV + DL ELV + DL	110mm LV DUCTING
ELV + DL ELV + DL	110mm ELV DUCTING
COMMUNICATIONS	COMMS 2x 100mm uPVC DUCTING
PL PL PL PL PL PL	50mm PUBLIC LIGHTING DUCTING
GAS GAS GAS	NATURAL GAS
LPG LPG LPG	LPG
RAINWATER RAINWATER	RAINWATER PIPE & 2No. 50mm DUCTS TO PLANTROOM
G/M	GAS METER
	900mm SQ DEEP PRE-CAST CONCRETE MANHOLE WITH LOCKABLE CAST IRON LID
	JB4 TYPE MANHOLE C/W LOCKABLE CAST IRON LID
	IN-GROUND WEATHERPROOF JUNCTION BOX
X1	LED STREET LIGHT FITTING C/W 6.0 METER HINGED TUBULAR STEEL COLUMN
X2	LED STREET LIGHT FITTING C/W 4.0 METER HINGED TUBULAR STEEL COLUMN
X3	DECORATIVE LED STREET LIGHT FITTING C/W 3.0 METER HINGED TUBULAR STEEL COLUMN
PL	LOCAL COUNTY COUNCIL PUBLIC LIGHT CONTRACTOR TO LIASE WITH LOCAL CO.CO TO CONFIRM EXACT SPECIFICATION OF LUMINAIRE
	ESB UNIT SUB & ASSOCIATED OFF-LOADING SWITCHGEAR
	ESB / SITE LIGHTING MINI PILLAR
	EXISTING ESB/EIRCOM POLE
EV	DUAL EV CHARGER, LOCAL MINI AND MICRO PILLAR INCLUDED

REVISION DESCRIPTION	DRAWN	CHECKED	DATE
P01 - PLANNING ISSUE	SN	SS	15/03/2024

BDP.

Blackhall Green
Dublin 7
Ireland
T +353 (0)1 474 0600
www.bdp.com

PROJECT TITLE
HILL STREET, DUNDALK

EXISTING SITE SERVICES SHEET 1 OF 2	SCALE @ A0 1:250
	DATE MAR '24
PROJECT NUMBER P3003835	DRAWING No. (6-)E001
	REVISION P01